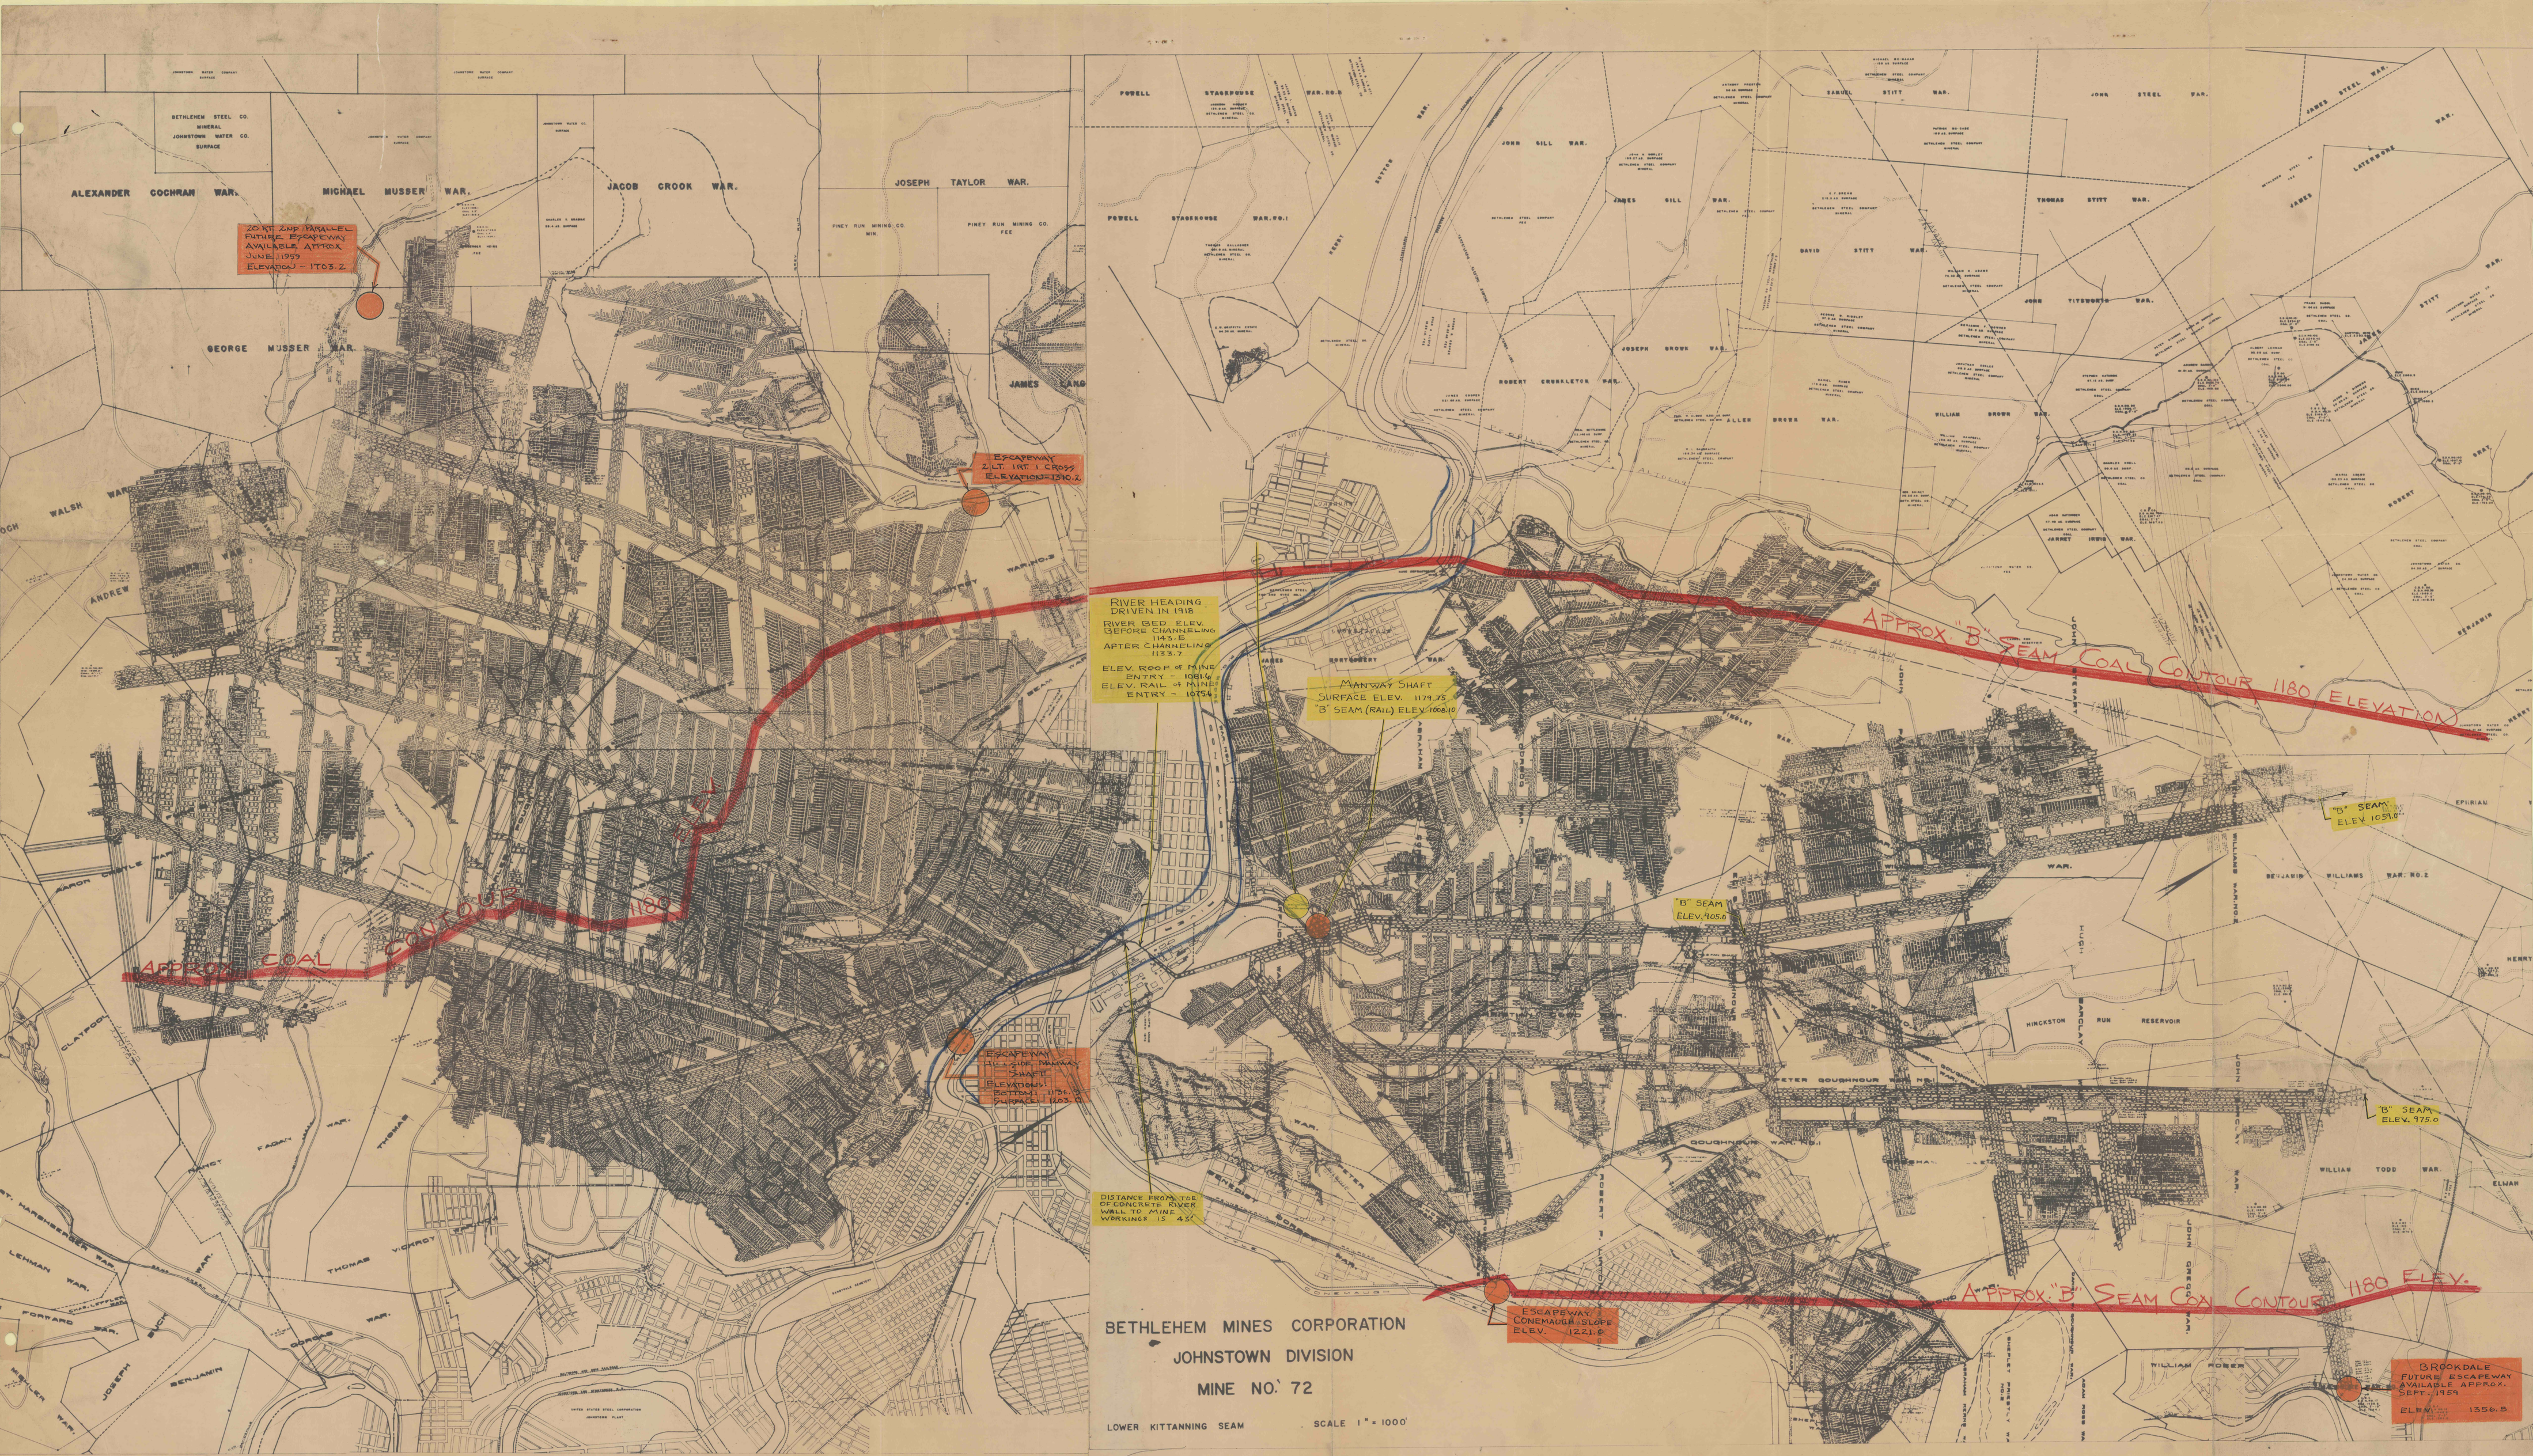
BETHLEHEM MINES CORPORATION
JOHNSTOWN DIVISION
MINE NO. 72
LOWER KITTANNING SEAM
SCALE 1" = 1000'
ALEXANDER COCHRAN WAR.
MICHAEL MUSSER WAR.
JACOB CROOK WAR.
JOSEPH TAYLOR WAR.
GEORGE MUSSER WAR.
JOHN GILL WAR.
JAMES GILL WAR.
DAVID STITT WAR.
SAMUEL STITT WAR.
THOMAS STITT WAR.
JOHN STEEL WAR.
JOHN TITSWORTH WAR.
JOSEPH BROWN WAR.
ROBERT CRUSSLETON WAR.
WILLIAM BROWN WAR.
ALLEN BROWN WAR.
JAMES STEEL WAR.
BENJAMIN WILLIAMS WAR. NO. 2
WILLIAM TODD WAR.
WILLIAM ROBER
HINCKSTON RUN RESERVOIR
PETER GOUGHNOUR WAR. NO. 1
GOUGHNOUR WAR. NO. 2
ZO RT. 2ND PARALLEL FUTURE ESCAPEWAY AVAILABLE APPROX JUNE, 1959 ELEVATION - 1103.2
ESCAPEWAY 2 LT. INT. 1 CROSS ELEVATIONS - 1210.2
ESCAPEWAY CONEMAUGH SLOPE SHAFT ELEVATIONS: BOTTOM: 1156.5 SURFACE: 1163.0
ESCAPEWAY CONEMAUGH SLOPE ELEV. 1221.0
BROOKDALE FUTURE ESCAPEWAY AVAILABLE APPROX. SEPT. 1959 ELEV. 1356.0
RIVER HEADING DRIVEN IN 1918
RIVER BED ELEV. BEFORE CHANNELING 1145.6
AFTER CHANNELING 1153.7
ELEV. ROOF OF MINE ENTRY - 1081.6
ELEV. RAIL OF MINE ENTRY - 1075.4
MANWAY SHAFT SURFACE ELEV. 1179.75
"B" SEAM (RAIL) ELEV. 1008.10
DISTANCE FROM TOE OF CONCRETE RIVER WALL TO MINE WORKINGS IS 45'
APPROX. COAL CONTOUR 1180
APPROX. "B" SEAM COAL CONTOUR 1180 ELEV.
"B" SEAM ELEV. 1105.0
"B" SEAM ELEV. 1095.0
"B" SEAM ELEV. 975.0

55-L-107